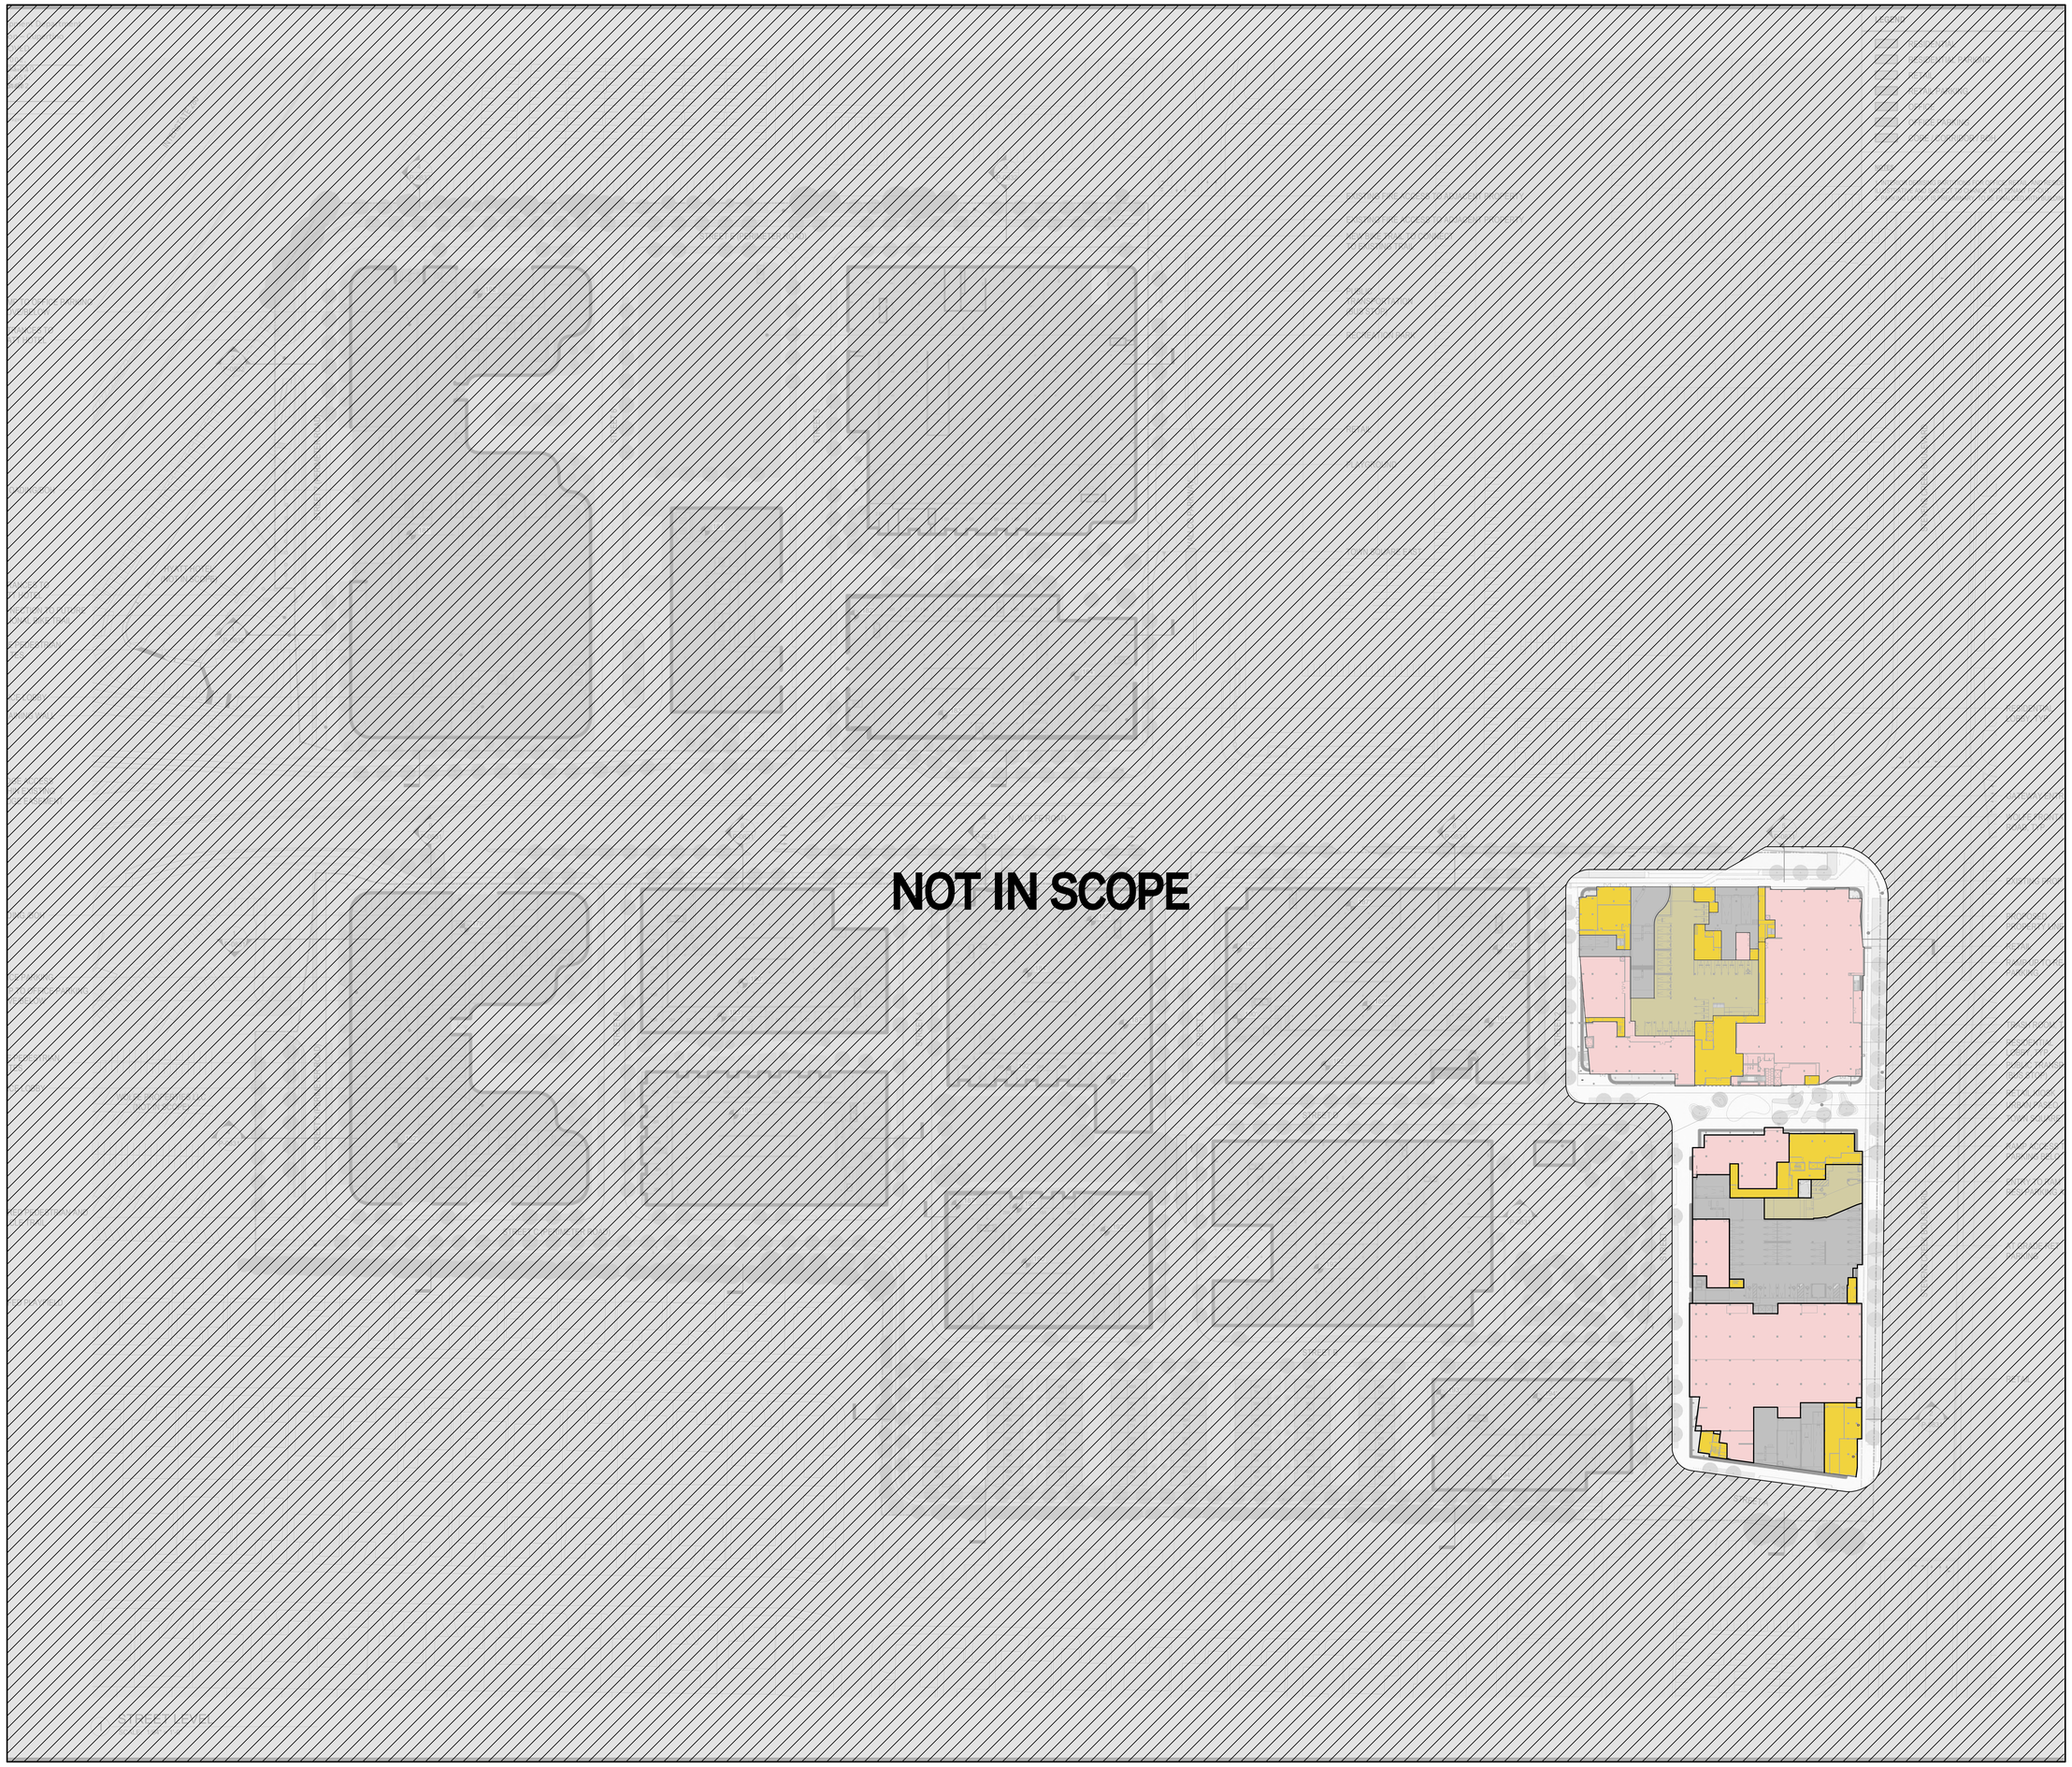


OWNER

**VALLCO PROPERTY OWNER LLC.**

2600 Camino Real, Suite 410,
Palo Alto, CA 94306
(650) 344-1500

DESIGN ARCHITECT

MUNOZ + ALBIN ARCHITECTURE & PLANNING

235 W. 25th Street
Houston, TX 77008
(713) 532-1110

EXECUTIVE ARCHITECT

650 California St. 7th Floor
San Francisco, CA 94108
(415) 851-8005

STRUCTURAL ENGINEER

DCI

135 Main Street, Suite 1800
San Francisco, CA 94105
(415) 781-1505

MEP ENGINEER

MEYERS+

98 Battery Street, Suite 502
San Francisco, CA 94111
(415) 432-8100

LANDSCAPE ARCHITECT

DESIGN WORKSHOP

1390 Lawrence Street, Suite 100
Denver, Colorado 80204
(303) 623-5186

CIVIL ENGINEER

SANDIS

1700 S. Winchester Blvd., Suite 200,
Campbell, CA 95008
(408) 636-0900

INTERIOR DESIGNER

INK + ORO

1025 N Stemmons Fwy., Suite 410,
Dallas, TX 75207
(214) 814-0689

LOW VOLTAGE

HMA CONSULTING

5010 Wright Road., Suite 150,
Stafford, TX 77477
(832) 944-6020

LIGHTING

QUENTIN THOMAS ASSOCIATES

2 Hillcrest Avenue
Douglaston, NY 11363
(718) 423-3044

PROJECT

THE RISE

10123 North Wolfe Road
Cupertino, CA 95014

HRA PROJECT # 2412

| MARK | DATE | ISSUE |
|---|---|---|
| | 24 APR 26 | MOD #4 |
| | 17 JUN 26 | REVISED |

STAMP

SHEET TITLE

OVERALL DEVELOPMENT SITE PLAN

SHEET NUMBER

G11.00