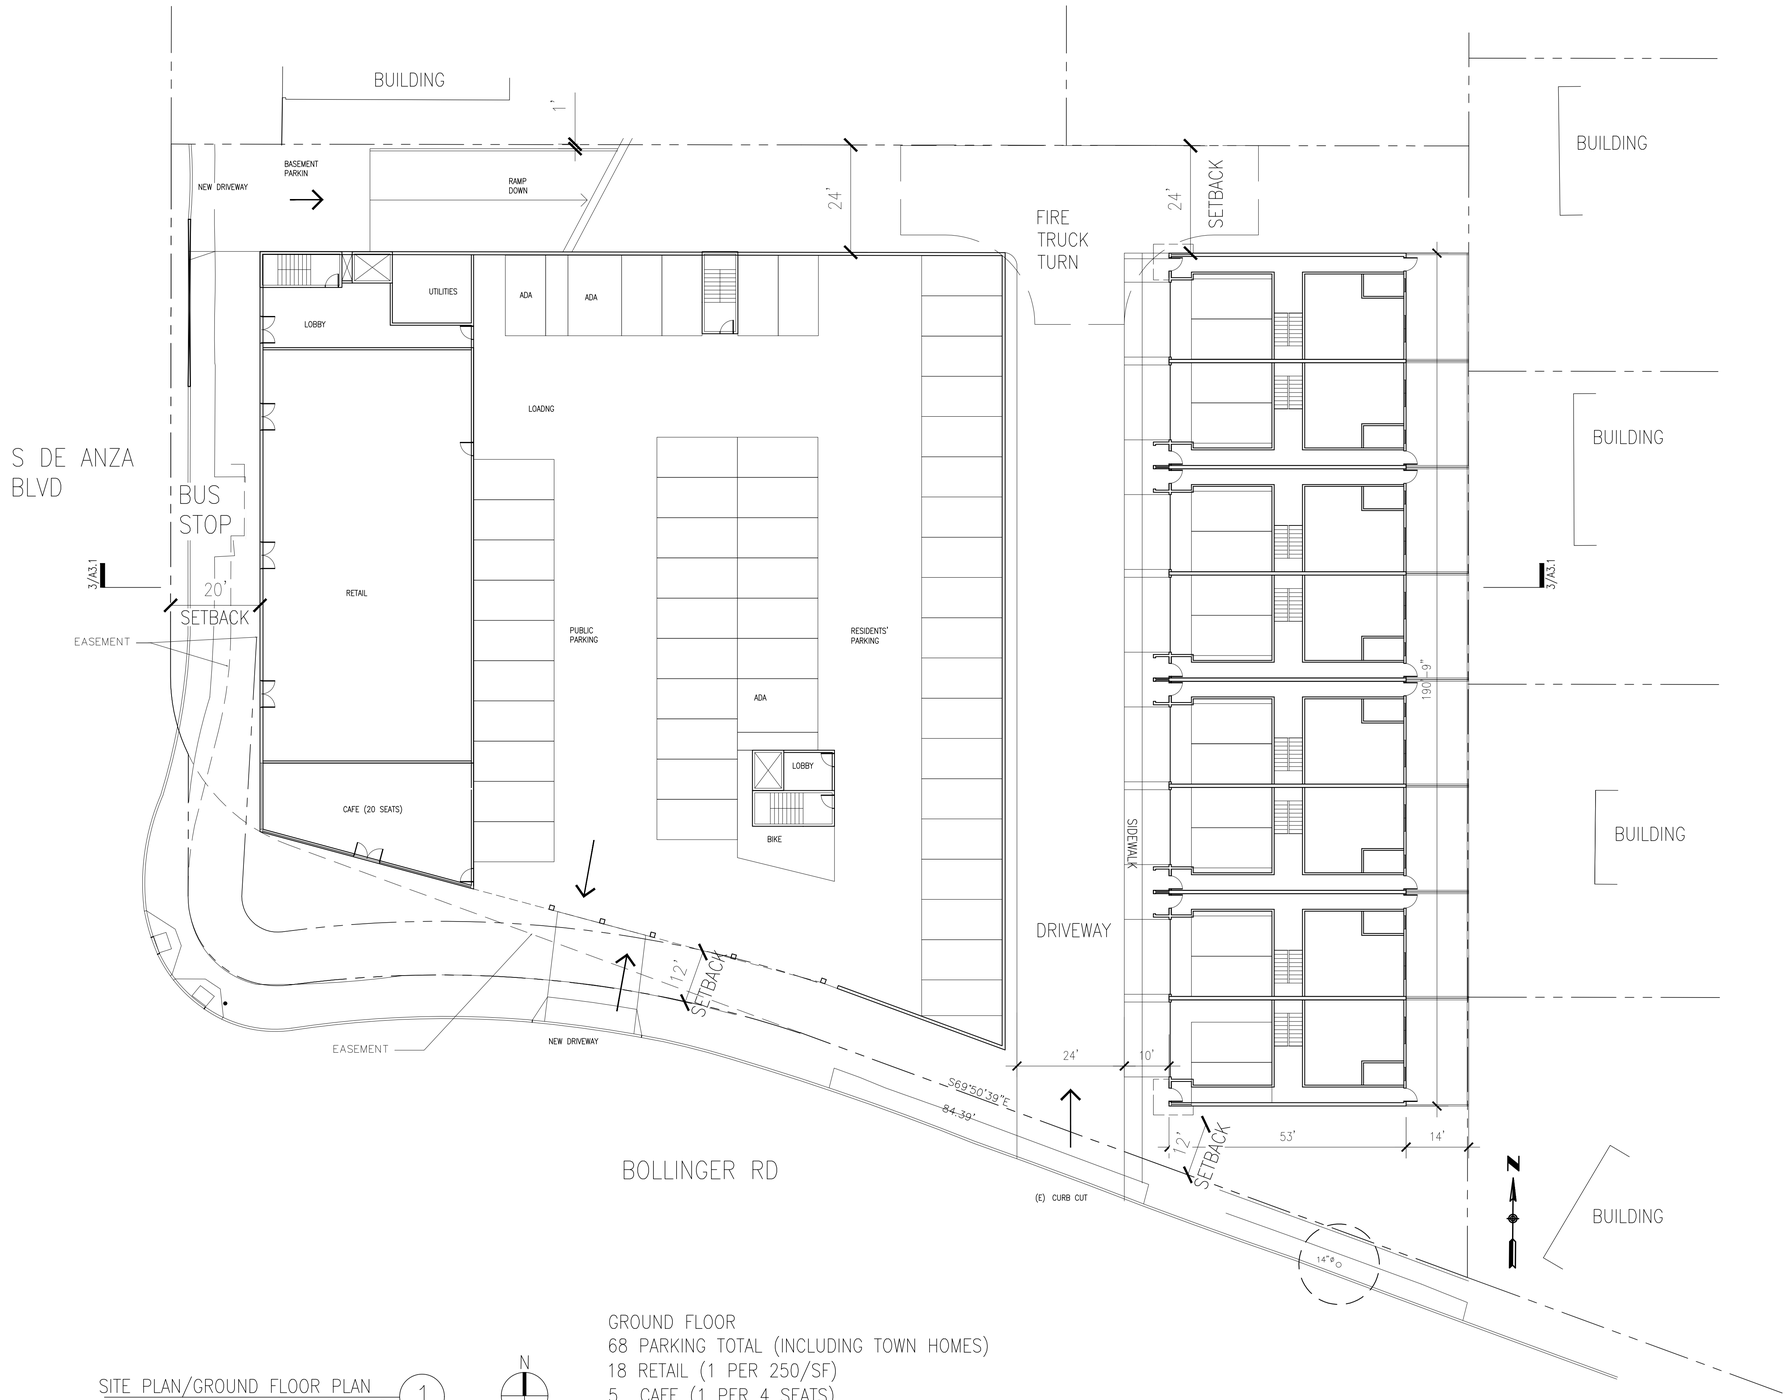

SITE PLAN/GROUND FLOOR PLAN (1)
1/16" = 1'- 0"

N

GROUND FLOOR
68 PARKING TOTAL (INCLUDING TOWN HOMES)
18 RETAIL (1 PER 250/SF)
5 CAFE (1 PER 4 SEATS)
45 RESIDENTIAL (29 IN GARAGE, 16 AT TOWN HOMES)
BIKE 267 SF

10710

S De Anza Blvd.

APN: 369-37-028
APN: 369-37-023
APN: 369-37-022
APN: 369-37-024

Cupertino, CA 95014

Ojanen_Chiou architects LLP
1290 Sutter Street Suite 210
San Francisco, CA 94109
T 415 398 3001
F 415 398 3836

© 2025 Ojanen_Chiou Architects LLP
All drawings and written material contained herein constitute original and unpublished work of the architect and may not be duplicated, used or disclosed without written consent of the architect. Accuracy of drawings is for design purposes only. Do not scale off drawings.

Issued For

	ISSUE	DATE
	PRELIMINARY REVIEW APPLICATION	11/21/25

LICENSED ARCHITECT
SHEN-I CHIOU
No. C-29335
Ren. 11/30/27
STATE OF CALIFORNIA

Job Number:

GROUND FLOOR PLAN

Drawing Title:

Drawn By: S.C. Checked By: S.C.

A 2.1

Drawing Number:

File Name: Z- PLANS Scale: AS NOTED

Plot File Created On: