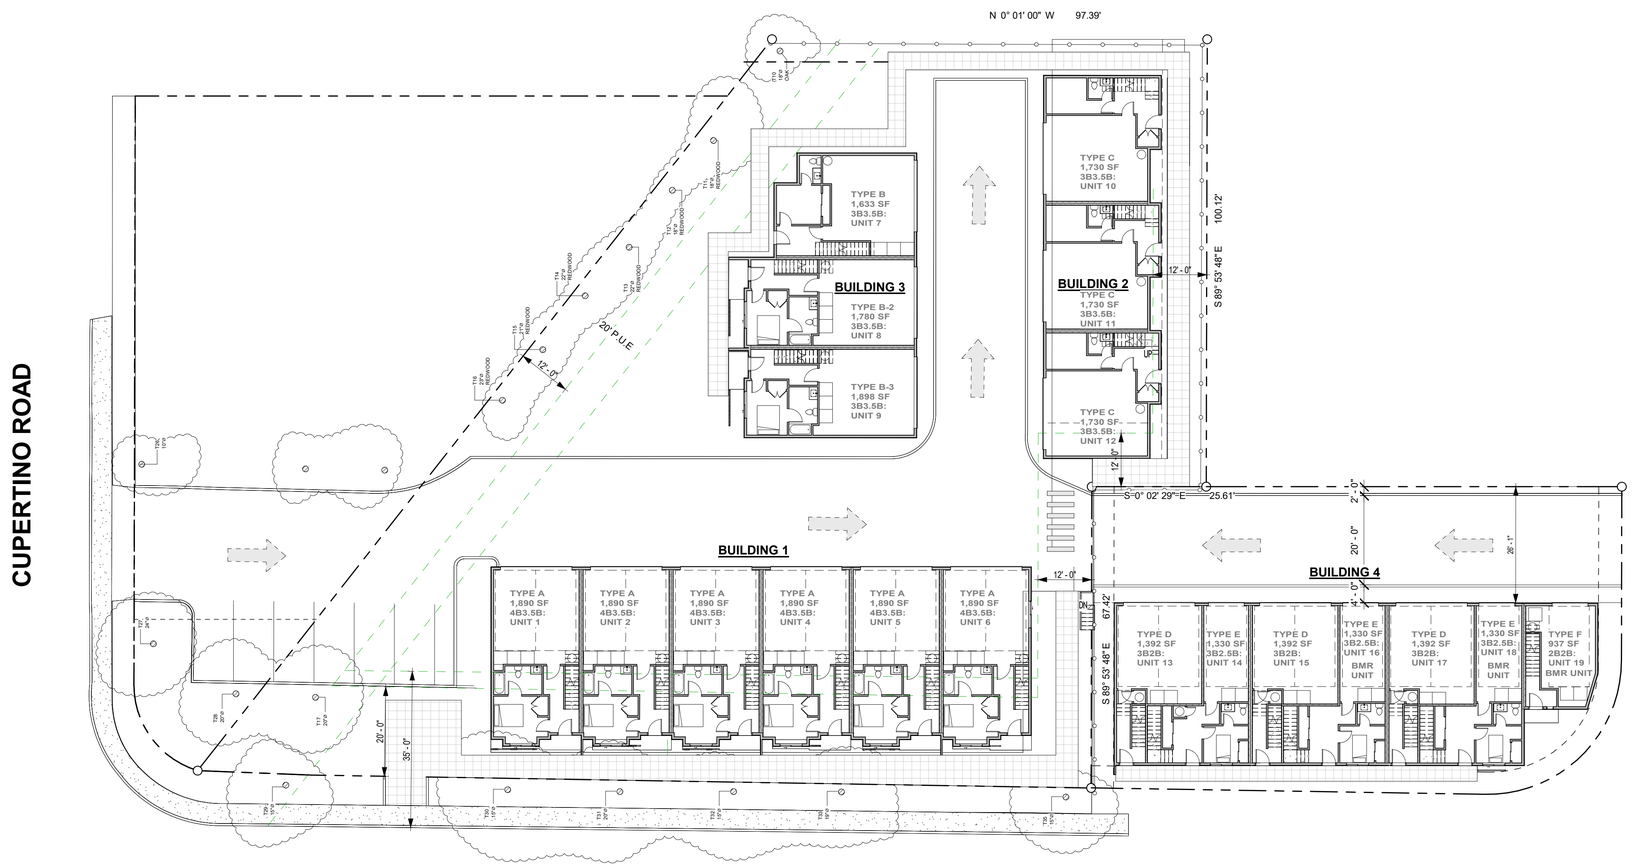

SITE LEGEND

- PROPOSED TREES
- PROPERTY LINE
- SETBACK LINE
- BUILDING FOOTPRINT
- SIDEWALK
- RETAINING WALL
- 6" CURB
- ARROW SHOWING DIRECTION OF VEHICLE TRAVEL
- PUBLIC SIDEWALK
- EASEMENT
- CROSSWALK

UNIT MATRIX (SUMMARY) TABLE

TOTAL NUMBER OF UNITS:	UNIT #	19 UNITS
4 BEDROOMS:	UNIT 1-6	6 UNITS
3 BEDROOMS:	UNIT 7-18	12 UNITS
2 BEDROOMS:	UNIT 19	1 UNIT

1 Site Plan
1/16" = 1'-0"

0 4 8 16 32

ALIGNMENT

10050 N FOOTHILL BLVD
CUPERTINO, CA 95014

FOOTHILL TOWNHOUSE

10050 & 10012 N FOOTHILL BLVD, CUPERTINO, CA 95014

CLIENT

AlphaX RE Capital, Inc.

AlphaX RE Capital

10050 & 10012 N Foothill Blvd., Cupertino, CA 95014

LICENSED ARCHITECT
WEIRAN JIA
C-41209
6/30/27
RENEWAL DATE
STATE OF CALIFORNIA

PROJECT STATUS

NO.	DESCRIPTION	DATE

DATE 9/10/2025 4:28:48 PM

Proposed Site Plan

A2