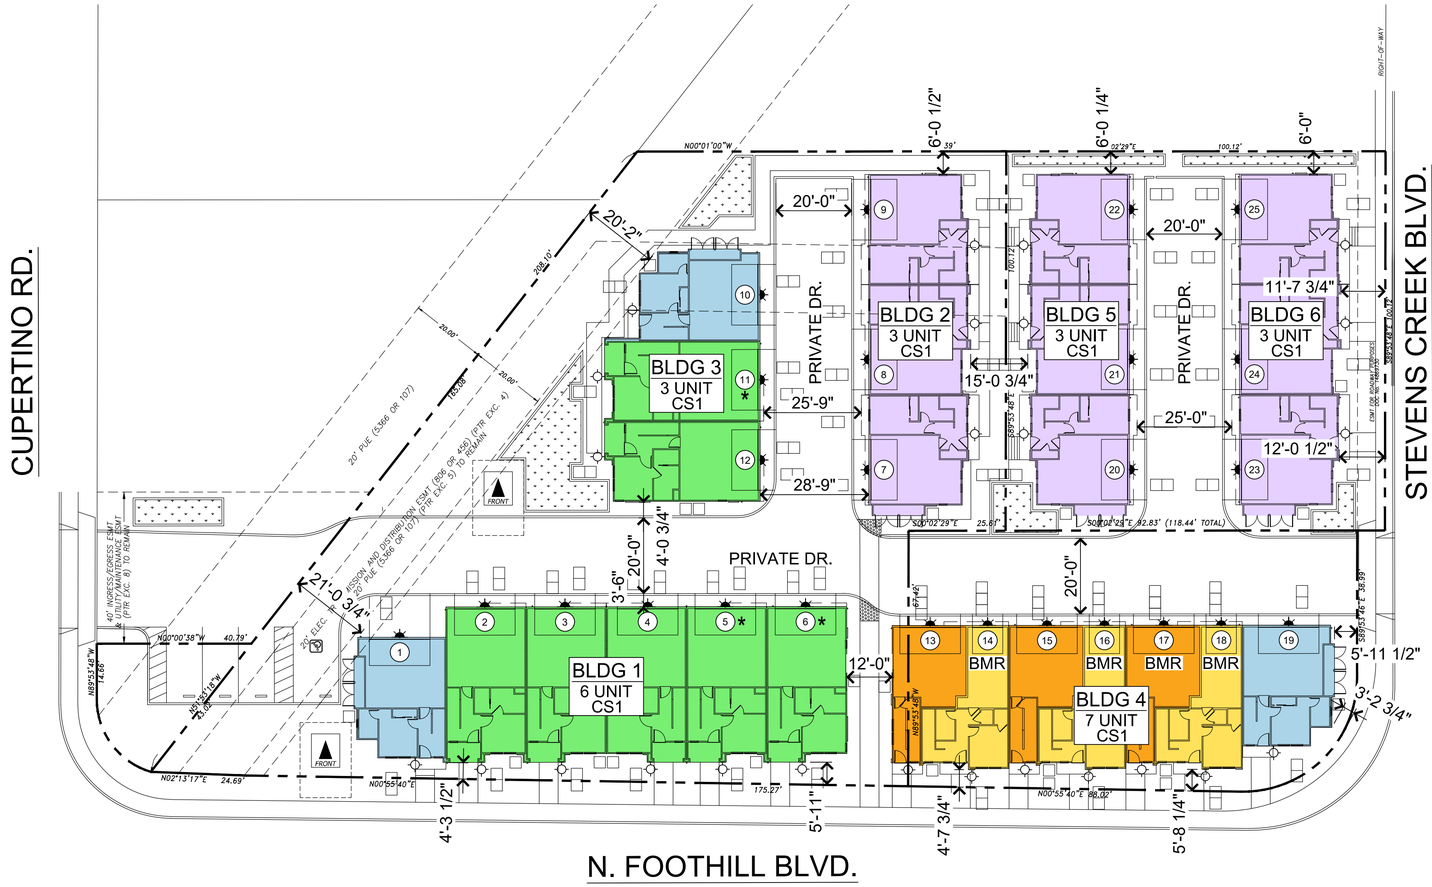


SITE KEY:

#	- UNIT NUMBER
	- PROPERTY LINE
	- WALL PACK
	- WALL SCONCE
*	- ADAPTABLE UNIT (3 TOTAL)
	- UNIT 1
	- UNIT 2
	- UNIT 3
	- UNIT 4
	- UNIT 5
CS1	- COLOR SCHEME 1
BMR	- BELOW-MARKET RATE UNIT (4 TOTAL)

NOTE: BMR LOCATIONS ARE PRELIMINARY AND SUBJECT TO CHANGE.

NOTE:

1. Refer to Civil sheets for all property lines, easements, site dimensions, accessible unit locations, etc.
2. Refer to project data sheet A04 for all site summary info
3. Refer to Landscape sheets for landscape design, dimensions and detailed information

NORTH

0 4' 8' 12' 16' 20' 40'

399.310 Foothill Blvd.
Cupertino, CA
May 5, 2026

ARCHITECTURAL SITE PLAN
A03

ALPHA X RE CAPITAL, INC.
10050 N Foothill Blvd., Cupertino, CA 95014
626-400-9840

SDG Architects, Inc.
3361 Walnut Blvd. Suite 120
Brentwood, CA 94513
925.634.7000 | sdgarchitectsinc.com